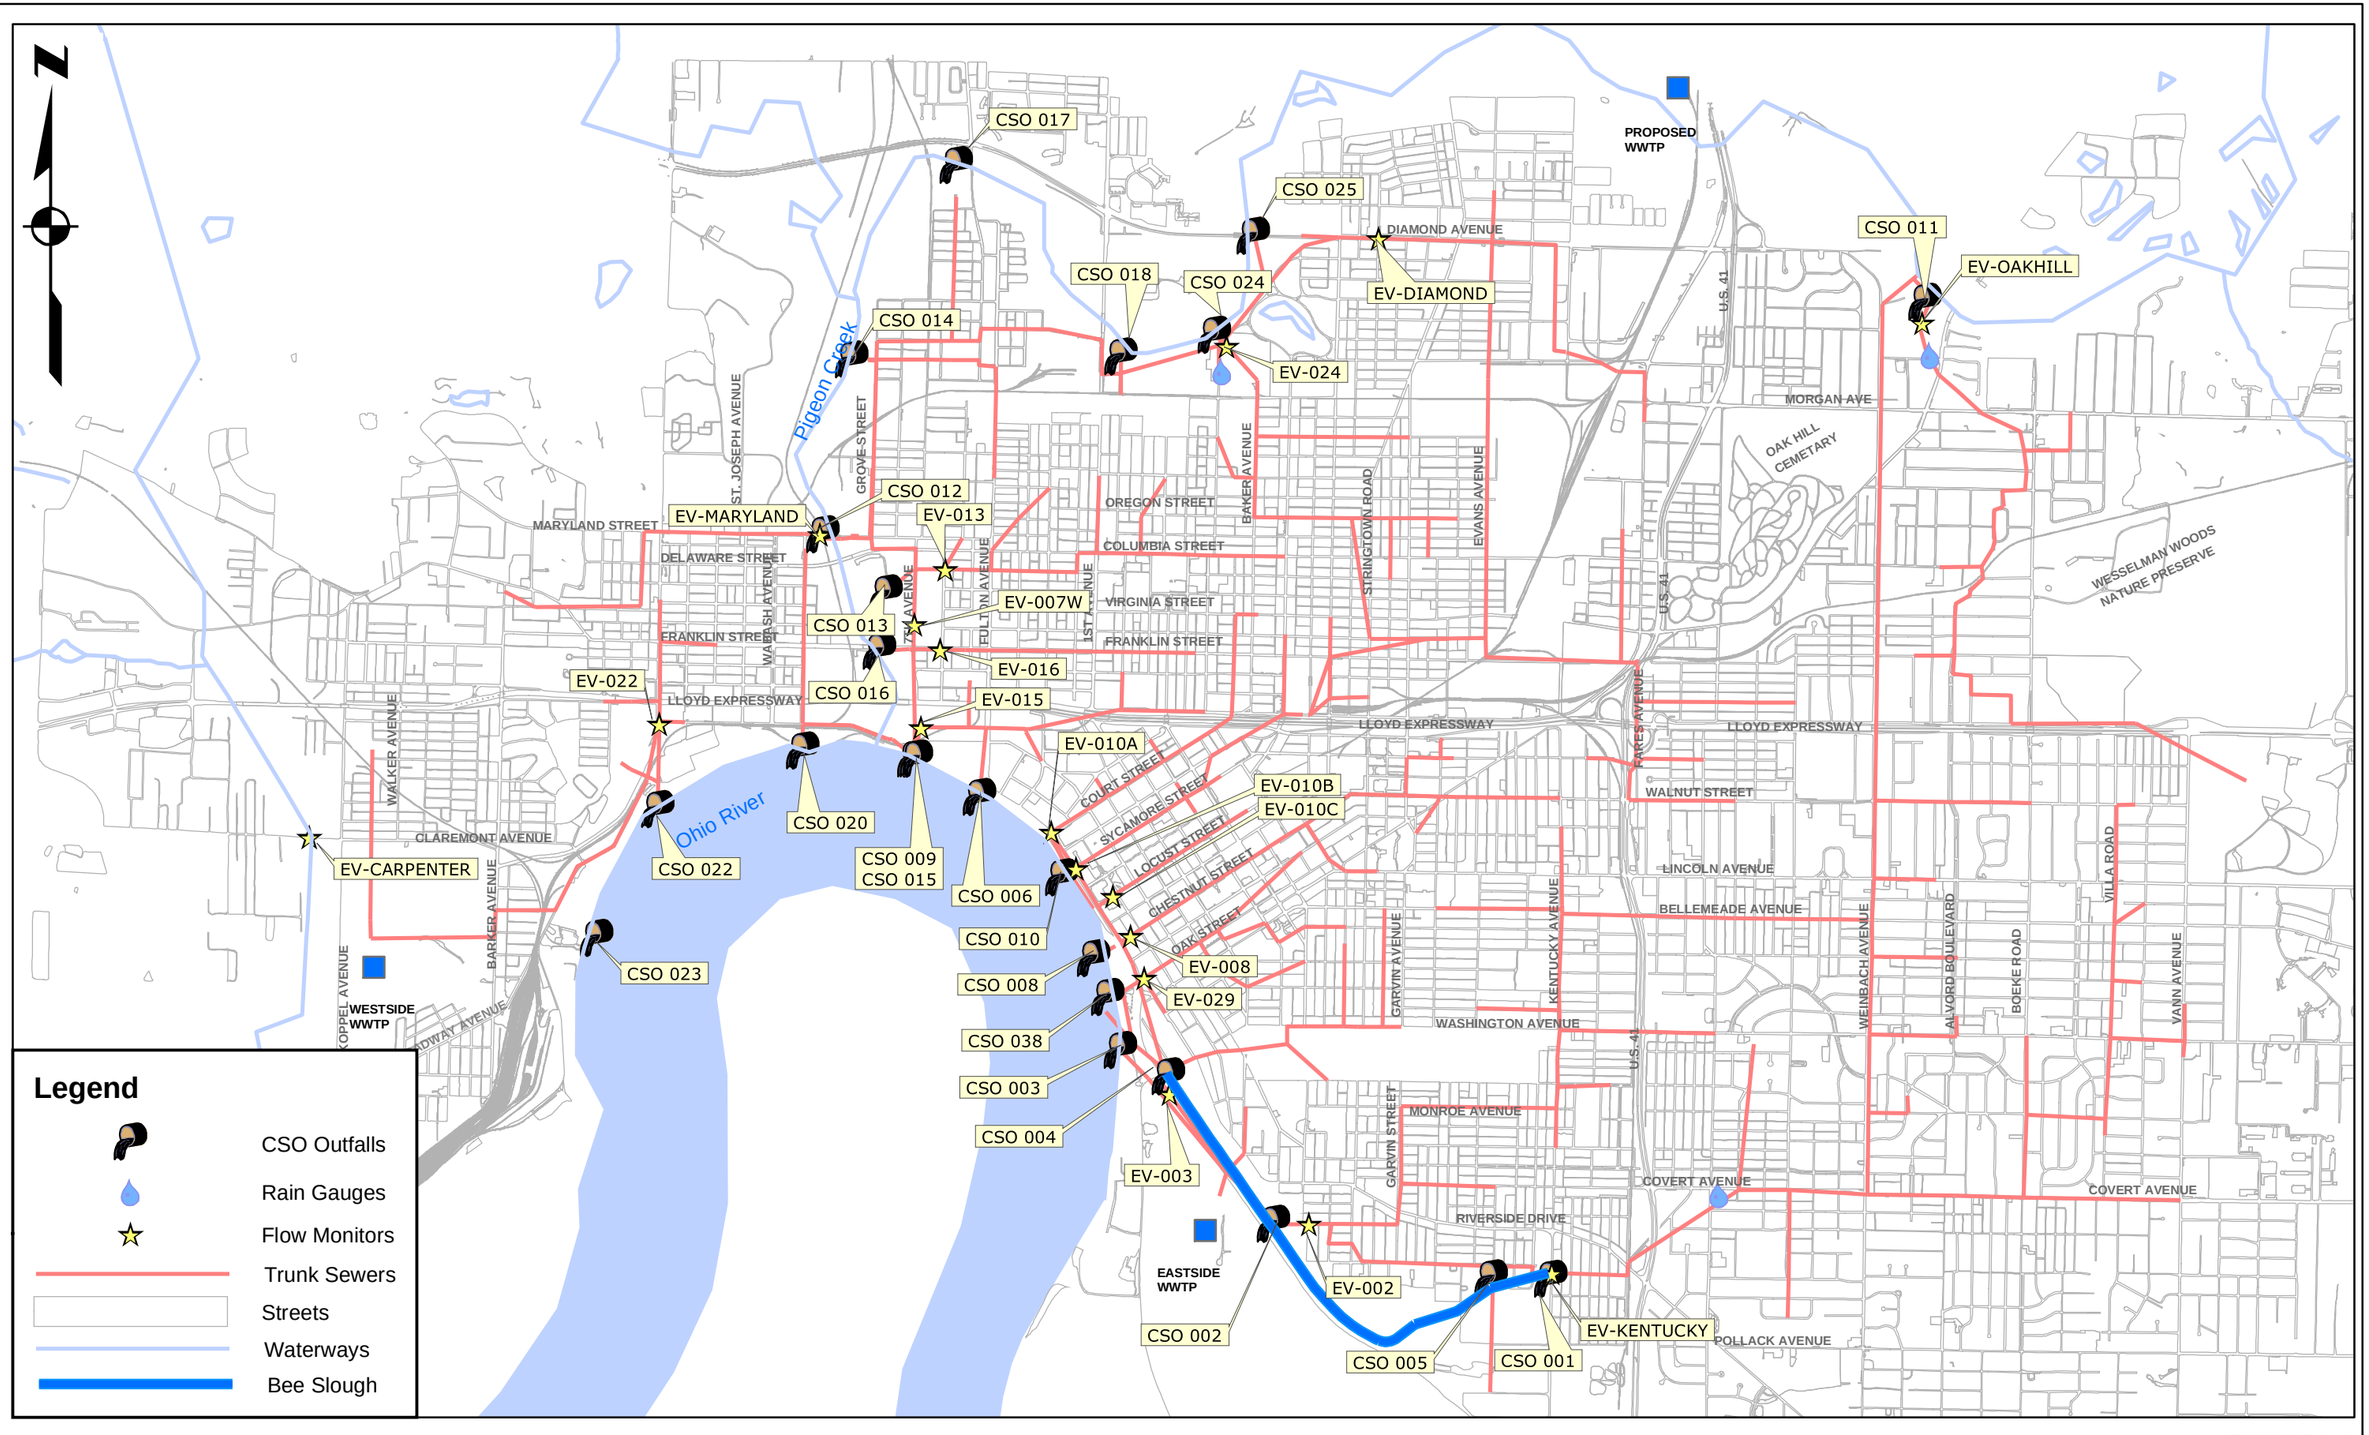

FIGURE 2.1
COMBINED SEWER OVERFLOW POINTS
EVANSVILLE, INDIANA

HNTB
ARCHITECTS ENGINEERS PLANNERS

EVANSVILLE LTCP - APRIL 2002
HNTB JOB NO. 32481-PL-001-002